
10/17/2020 9:32:51 PM

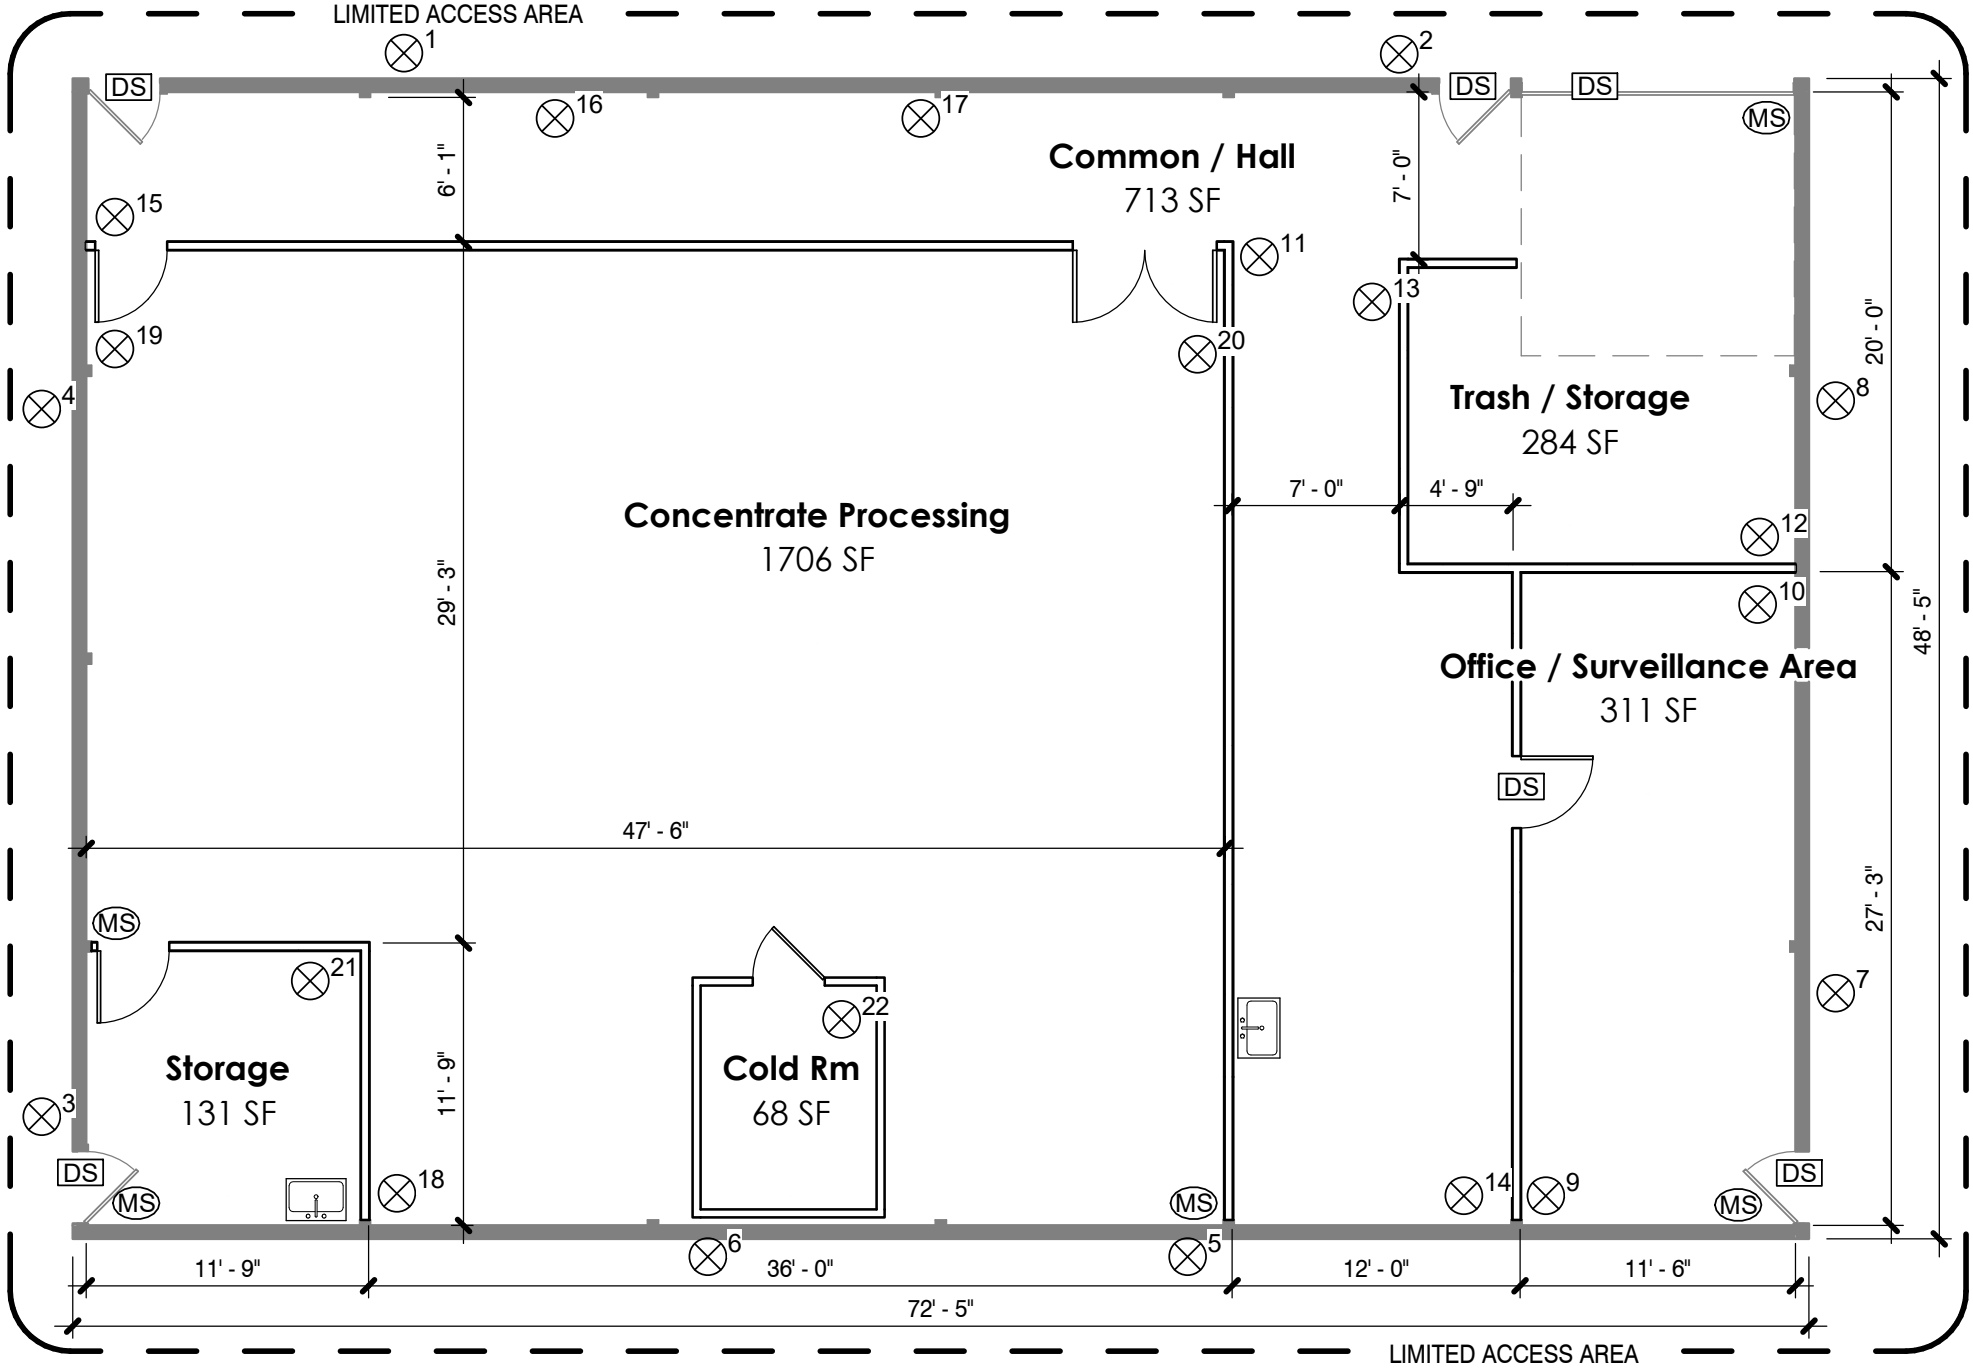

GROUND FLOOR PLAN

SCALE: 1/8" = 1'-0"

0' 4' 8' 16'

N

SYMBOLS LEGEND

- 3 SECURITY CAMERA
- MS MOTION SENSOR
- DS DOOR SENSOR

Squishy Scientific

10770 SE 362nd Ave, Boring, OR 97009

Floor Plan

10.17.2020