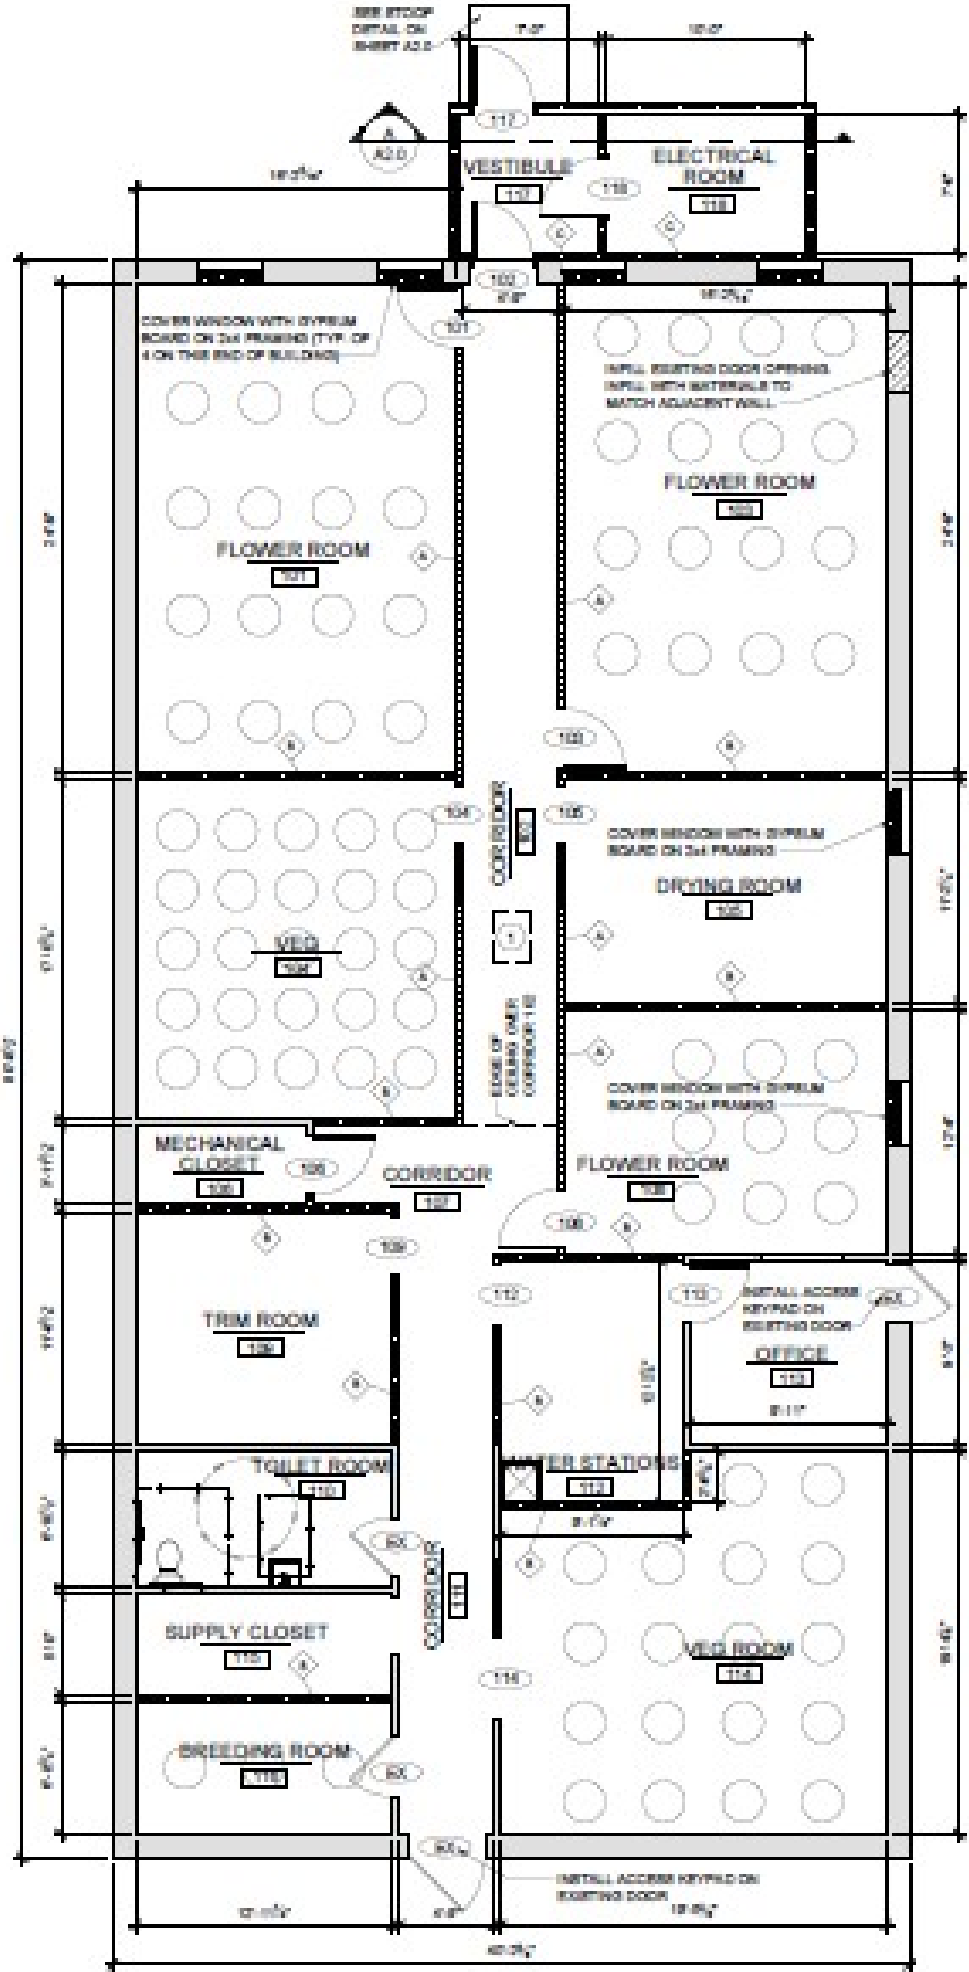
SEE STOOP DETAIL ON SHEET A2.0
VESTIBULE
ELECTRICAL ROOM
COVER WINDOW WITH GYPSUM BOARD ON 2x4 FRAMING (TYP. OF 4 ON THIS END OF BUILDING)
INFILL EXISTING DOOR OPENING INFILL WITH MATERIALS TO MATCH ADJACENT WALL
FLOWER ROOM
FLOWER ROOM
CORRIDOR DOOR
COVER WINDOW WITH GYPSUM BOARD ON 2x4 FRAMING
DRYING ROOM
VEG
EDGE OF CEILING OVER CORRIDOR 110
COVER WINDOW WITH GYPSUM BOARD ON 2x4 FRAMING
MECHANICAL CLOSET
CORRIDOR
FLOWER ROOM
TRIM ROOM
INSTALL ACCESS KEYPAD ON EXISTING DOOR
OFFICE
TOILET ROOM
WATER STATIONS
CORRIDOR DOOR
SUPPLY CLOSET
VEG ROOM
BREEDING ROOM
INSTALL ACCESS KEYPAD ON EXISTING DOOR